Name of Work: Drilling of Borewell, Providing and Installing Pump, Motor and other accessories in Ward No. 10 (Doddabommasandra), Vidyaranyapura Sub Division.

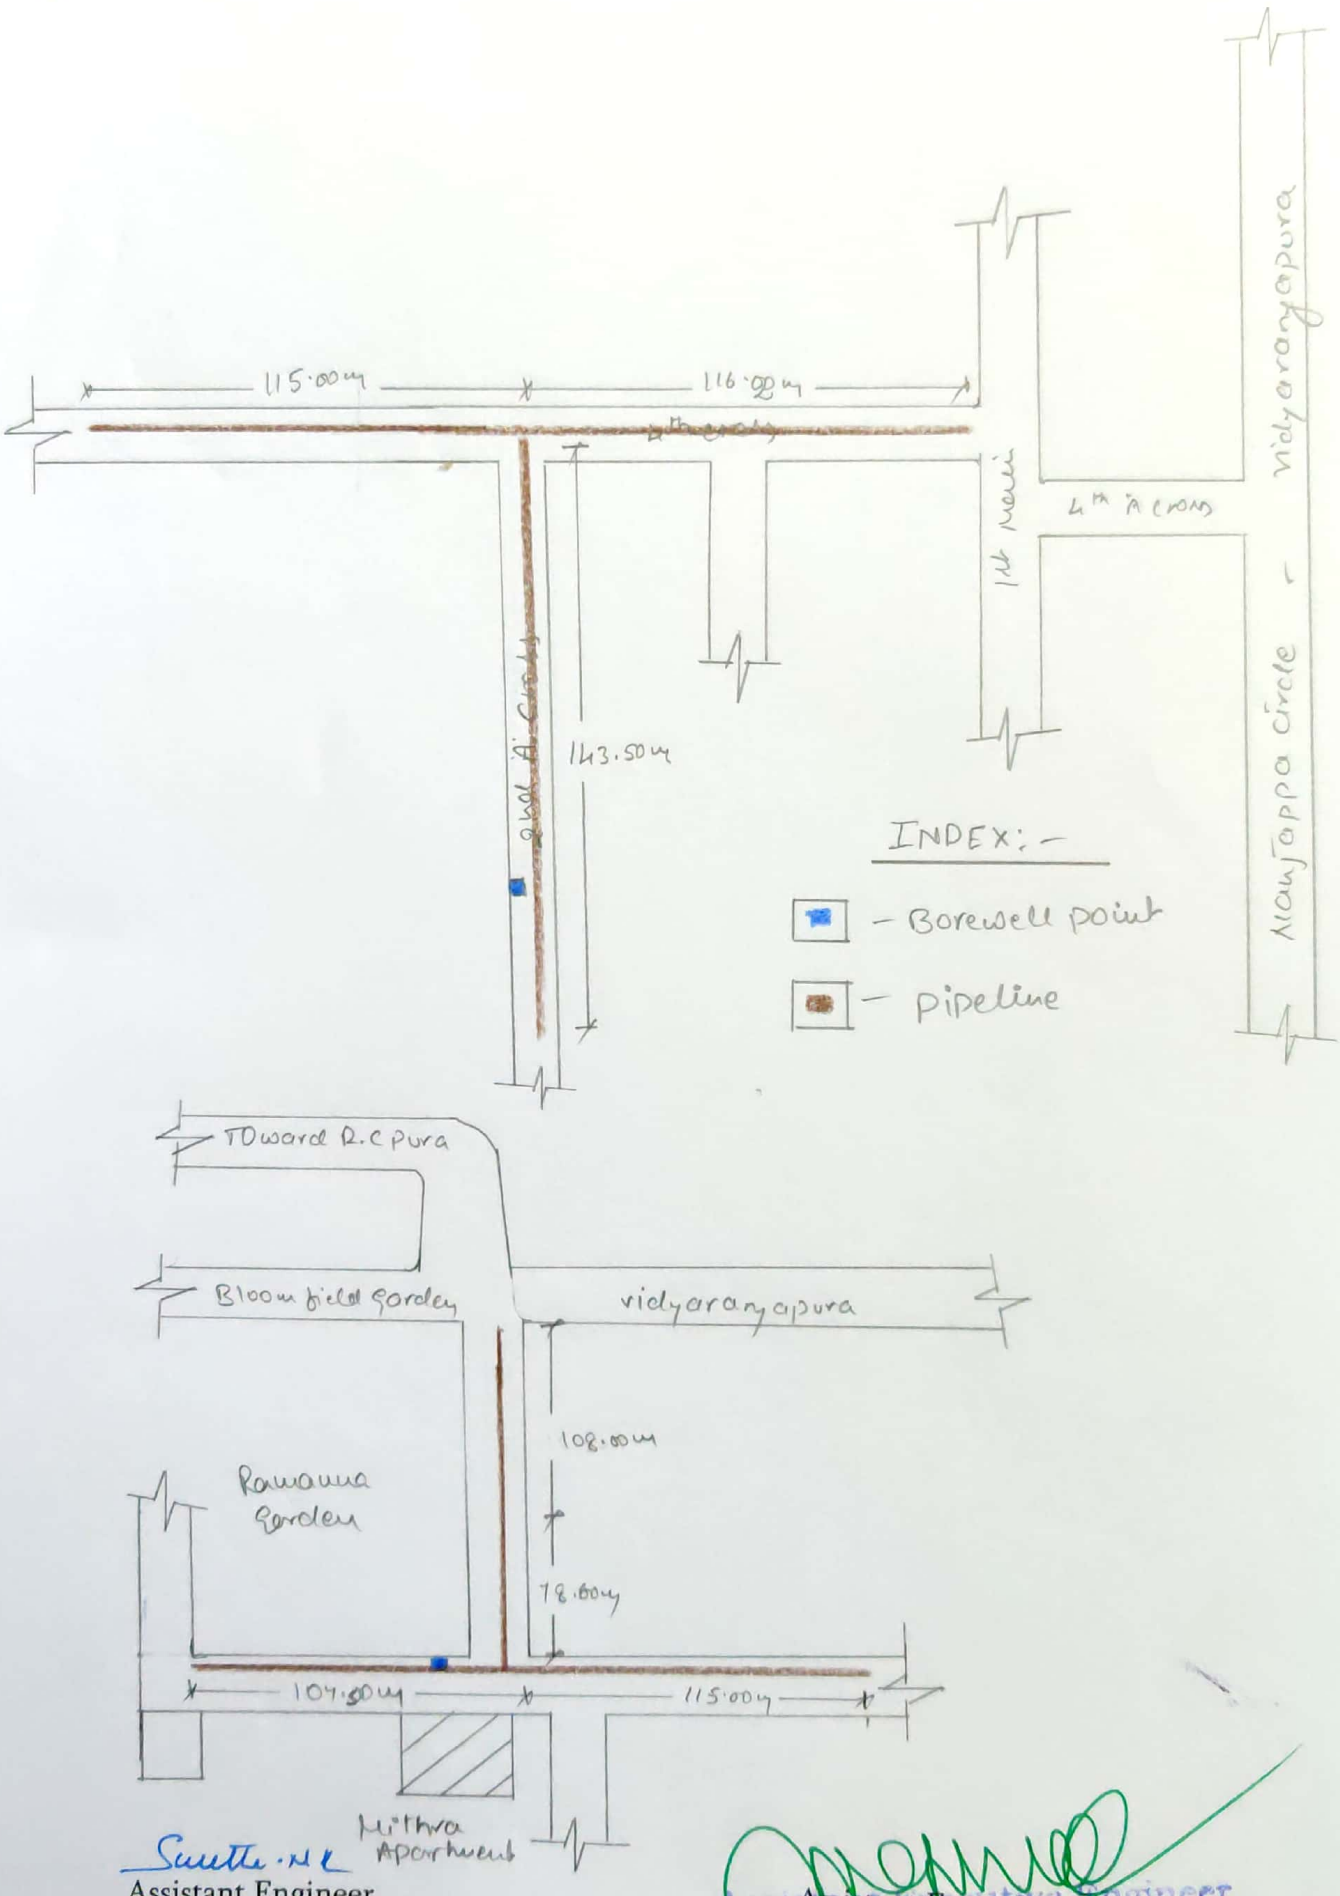

Assistant Engineer
Ward No. 10

Assistant Executive Engineer
Vidyaranyapura Sub Division

Assistant Executive Engineer
Vidyaranyapura Sub Division
BBMP, Bangalore-97

Name of Work: Drilling of Borewell, Providing and Installing Pump, Motor and other accessories in Ward No. 10 (Doddabommasandra), Vidyaranyapura Sub Division.

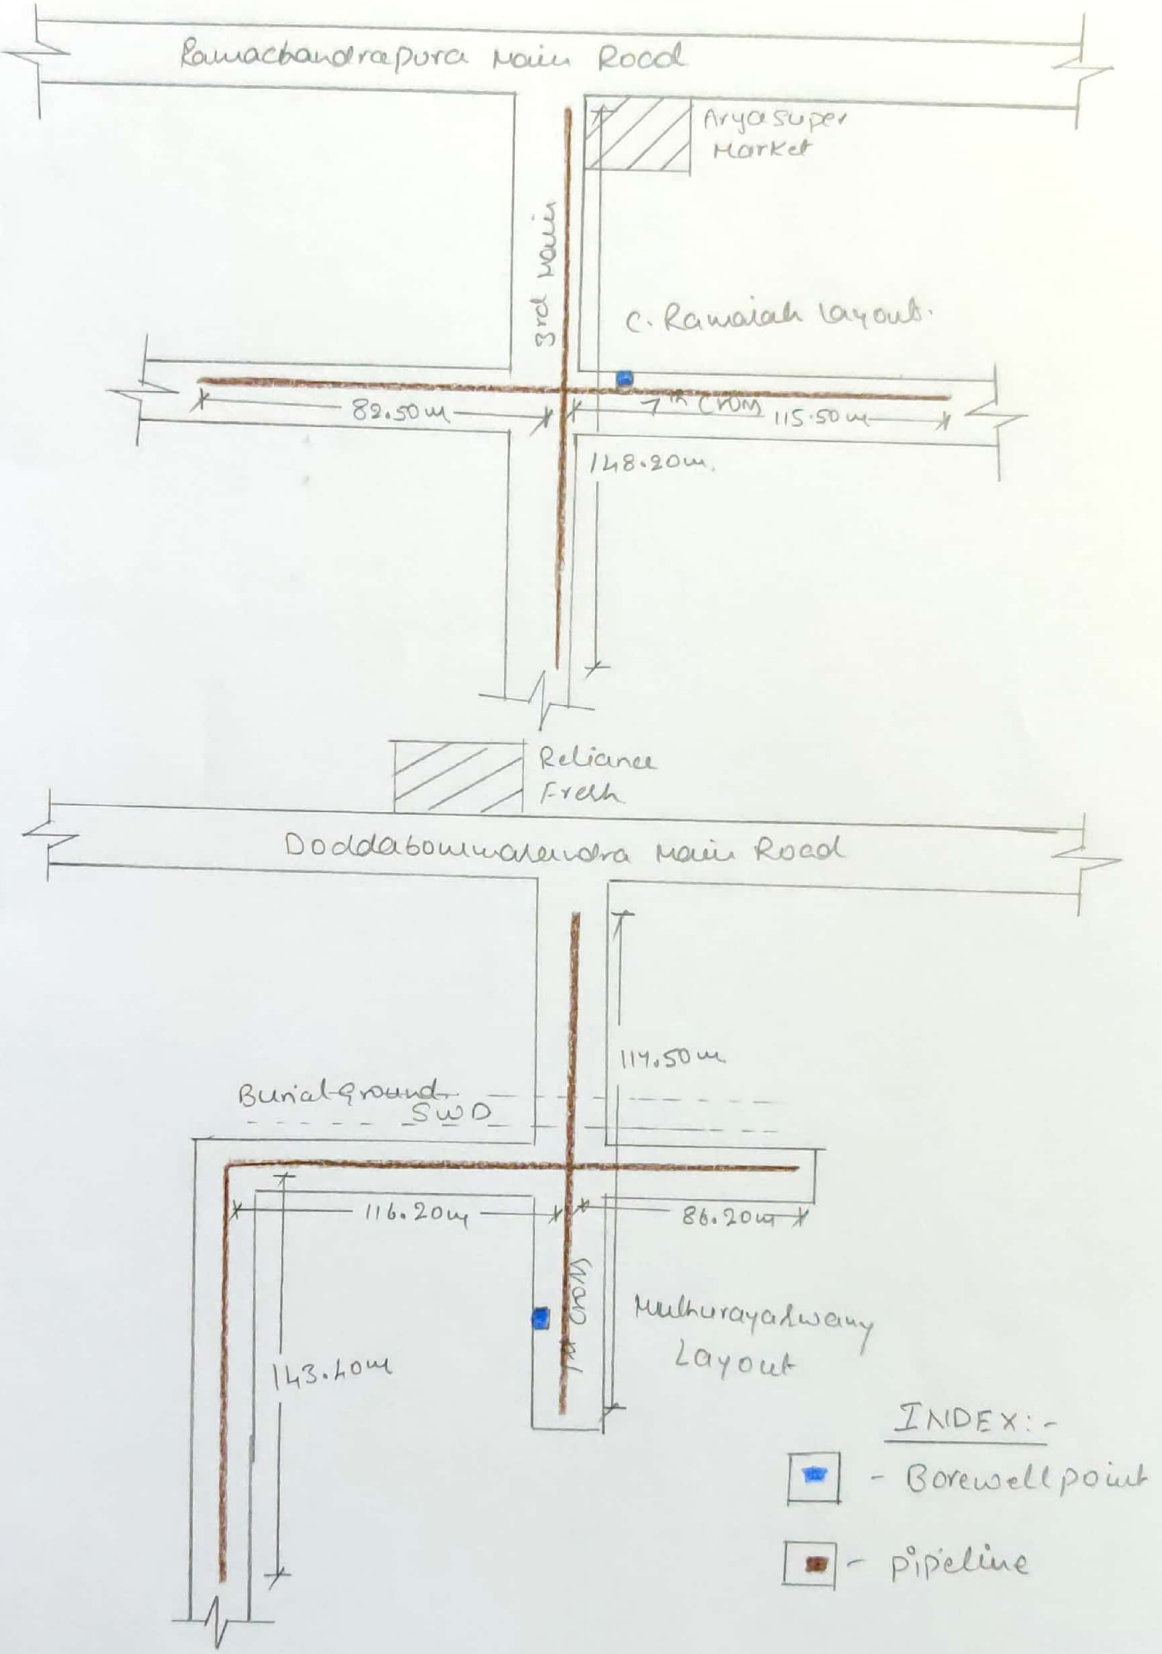

Assistant Engineer
Ward No. 10

Assistant Executive Engineer
Vidyaranyapura Sub Division

Assistant Executive Engineer
Vidyaranyapura Sub Division
BBMP, Bangalore-97.

Name of Work: Drilling of Borewell, Providing and Installing Pump, Motor and other accessories in Ward No. 10 (Doddabommasandra), Vidyaranyapura Sub Division.

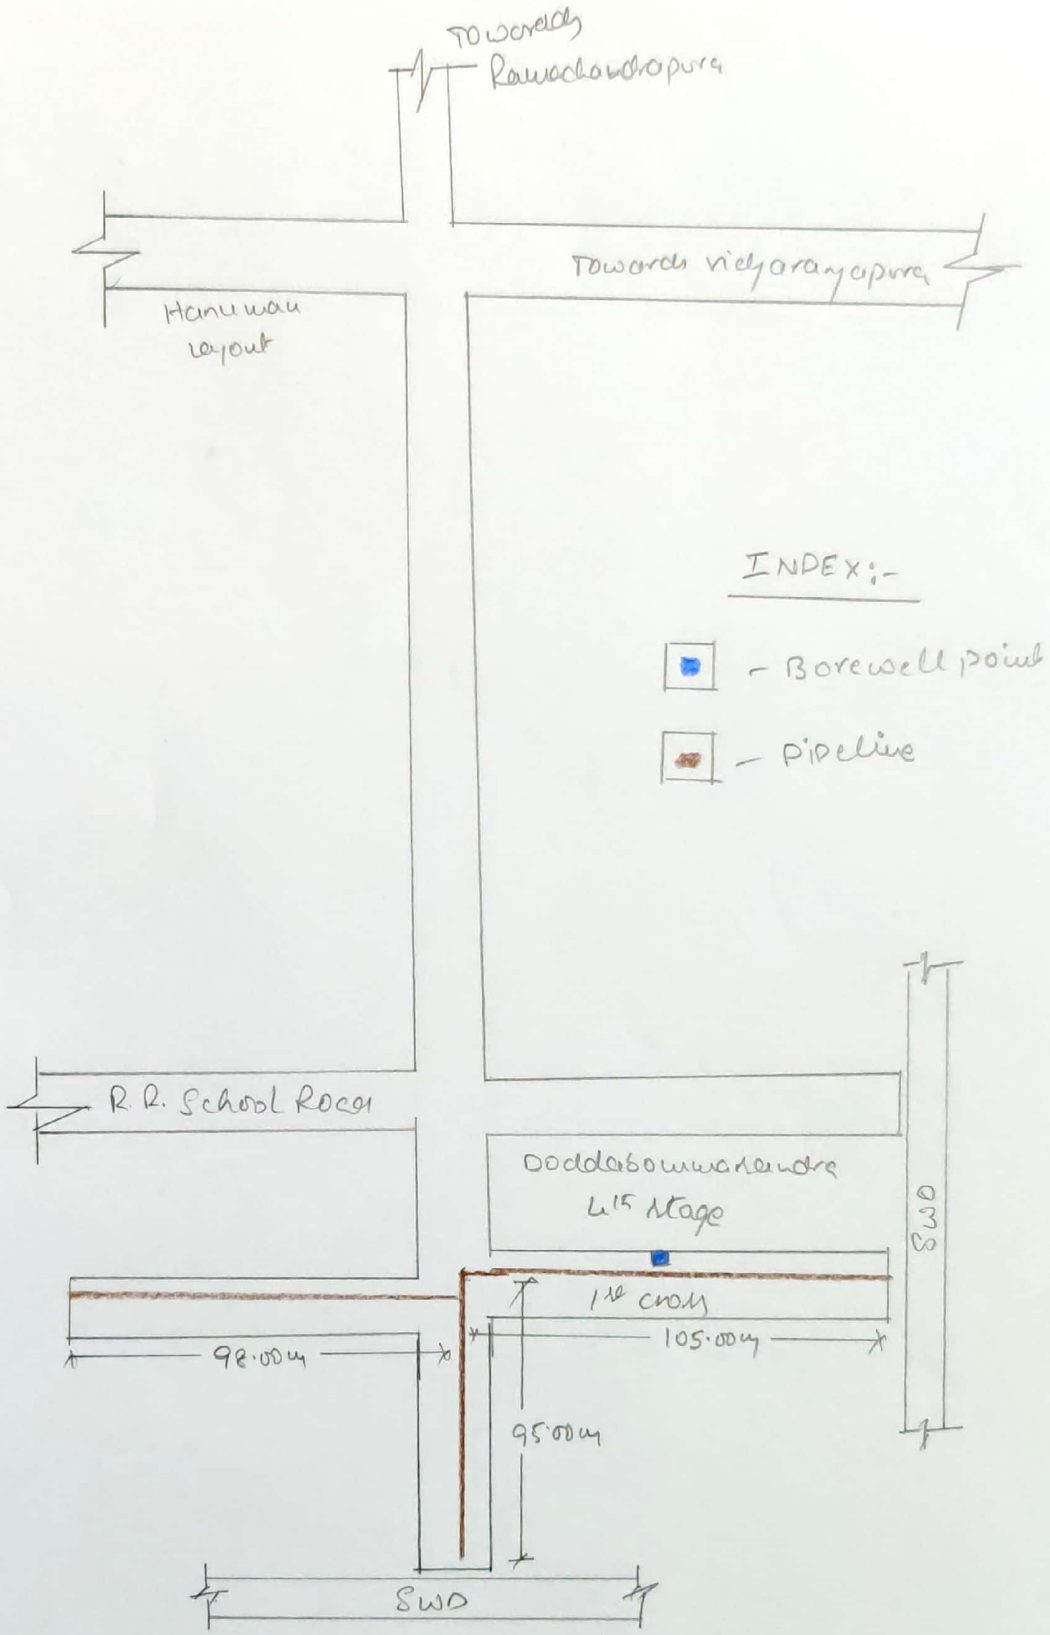

Suvetha. N.K
Assistant Engineer
Ward No. 10

Assistant Executive Engineer
Vidyaranyapura Sub Division

Assistant Executive Engineer
Vidyaranyapura Sub Division
BBMP, Bangalore-97